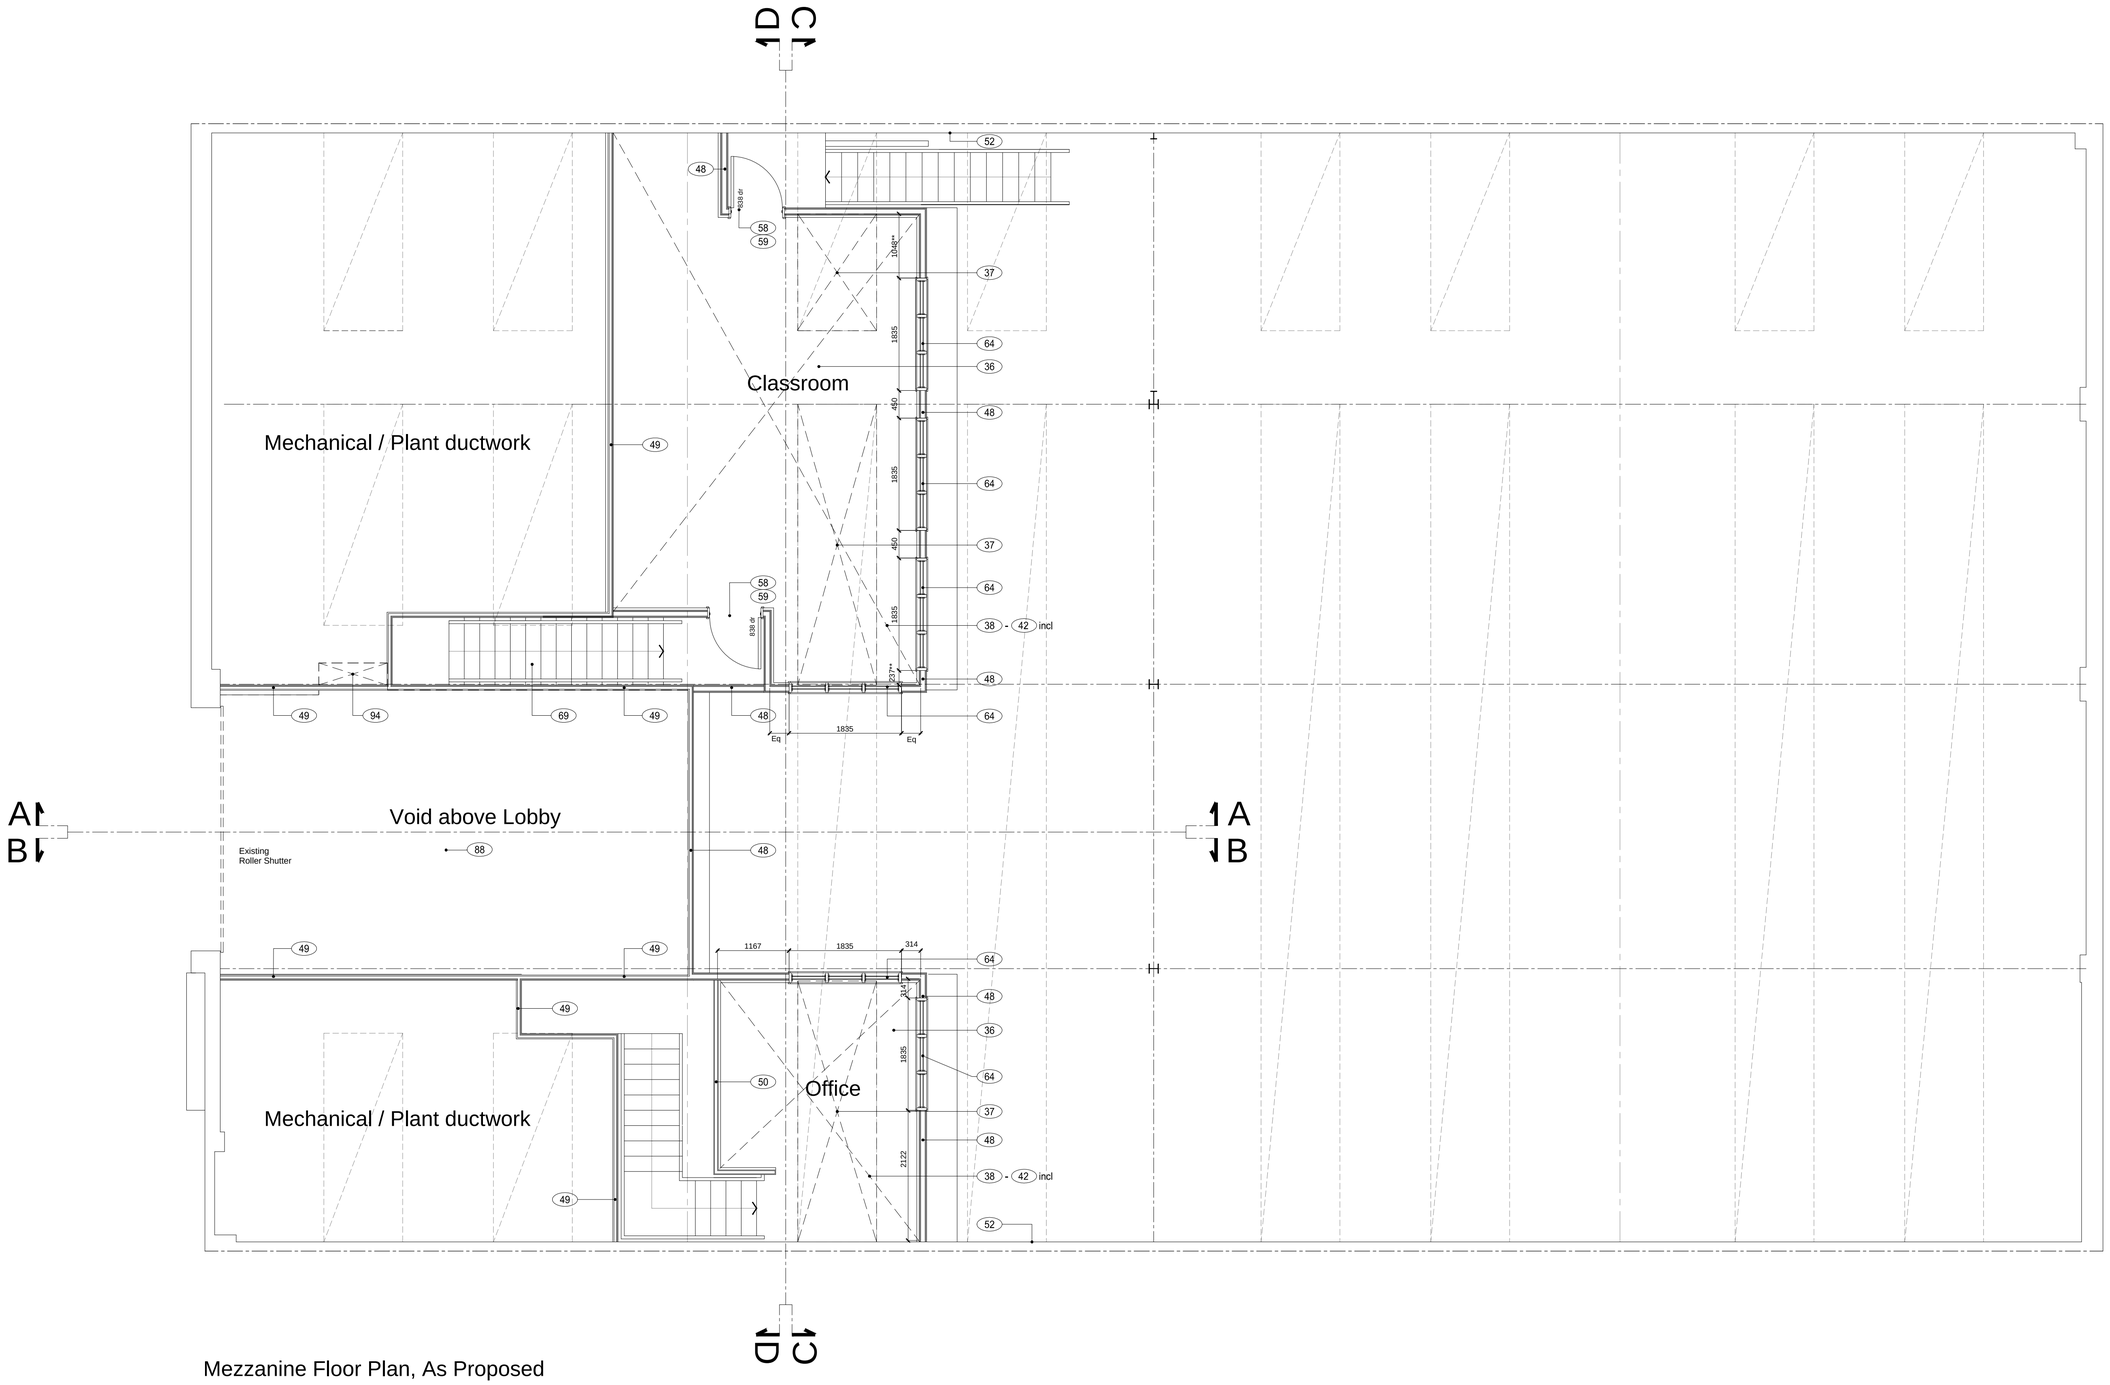

Mezzanine Floor Plan, As Proposed

notes

- The contractor is responsible for checking dimensions, tolerances and references. Any discrepancy to be verified with the Architect before proceeding with the works.
- Where an item is covered by drawings to different scales the larger scale drawing is to be worked to.
- Do not scale drawing. Figured dimensions to be worked to in all cases.

date	rev	revision
20-11-14	A	Additional Ref notes added

purpose of issue
Tender & Building Regulations

project
Unit 22,
Red Lion Business Centre
Surbiton KT6 7QD

drawing
Mezzanine Floor Plan
As Proposed

drawing no	rev
L1174/4.1/03	

drawn	MA	checked	
scale	1:50	date	Nov 14

LOXTON & associates
Architects
1 Morland Close Hampton Middlesex TW12 3YX T 020 8941 5631